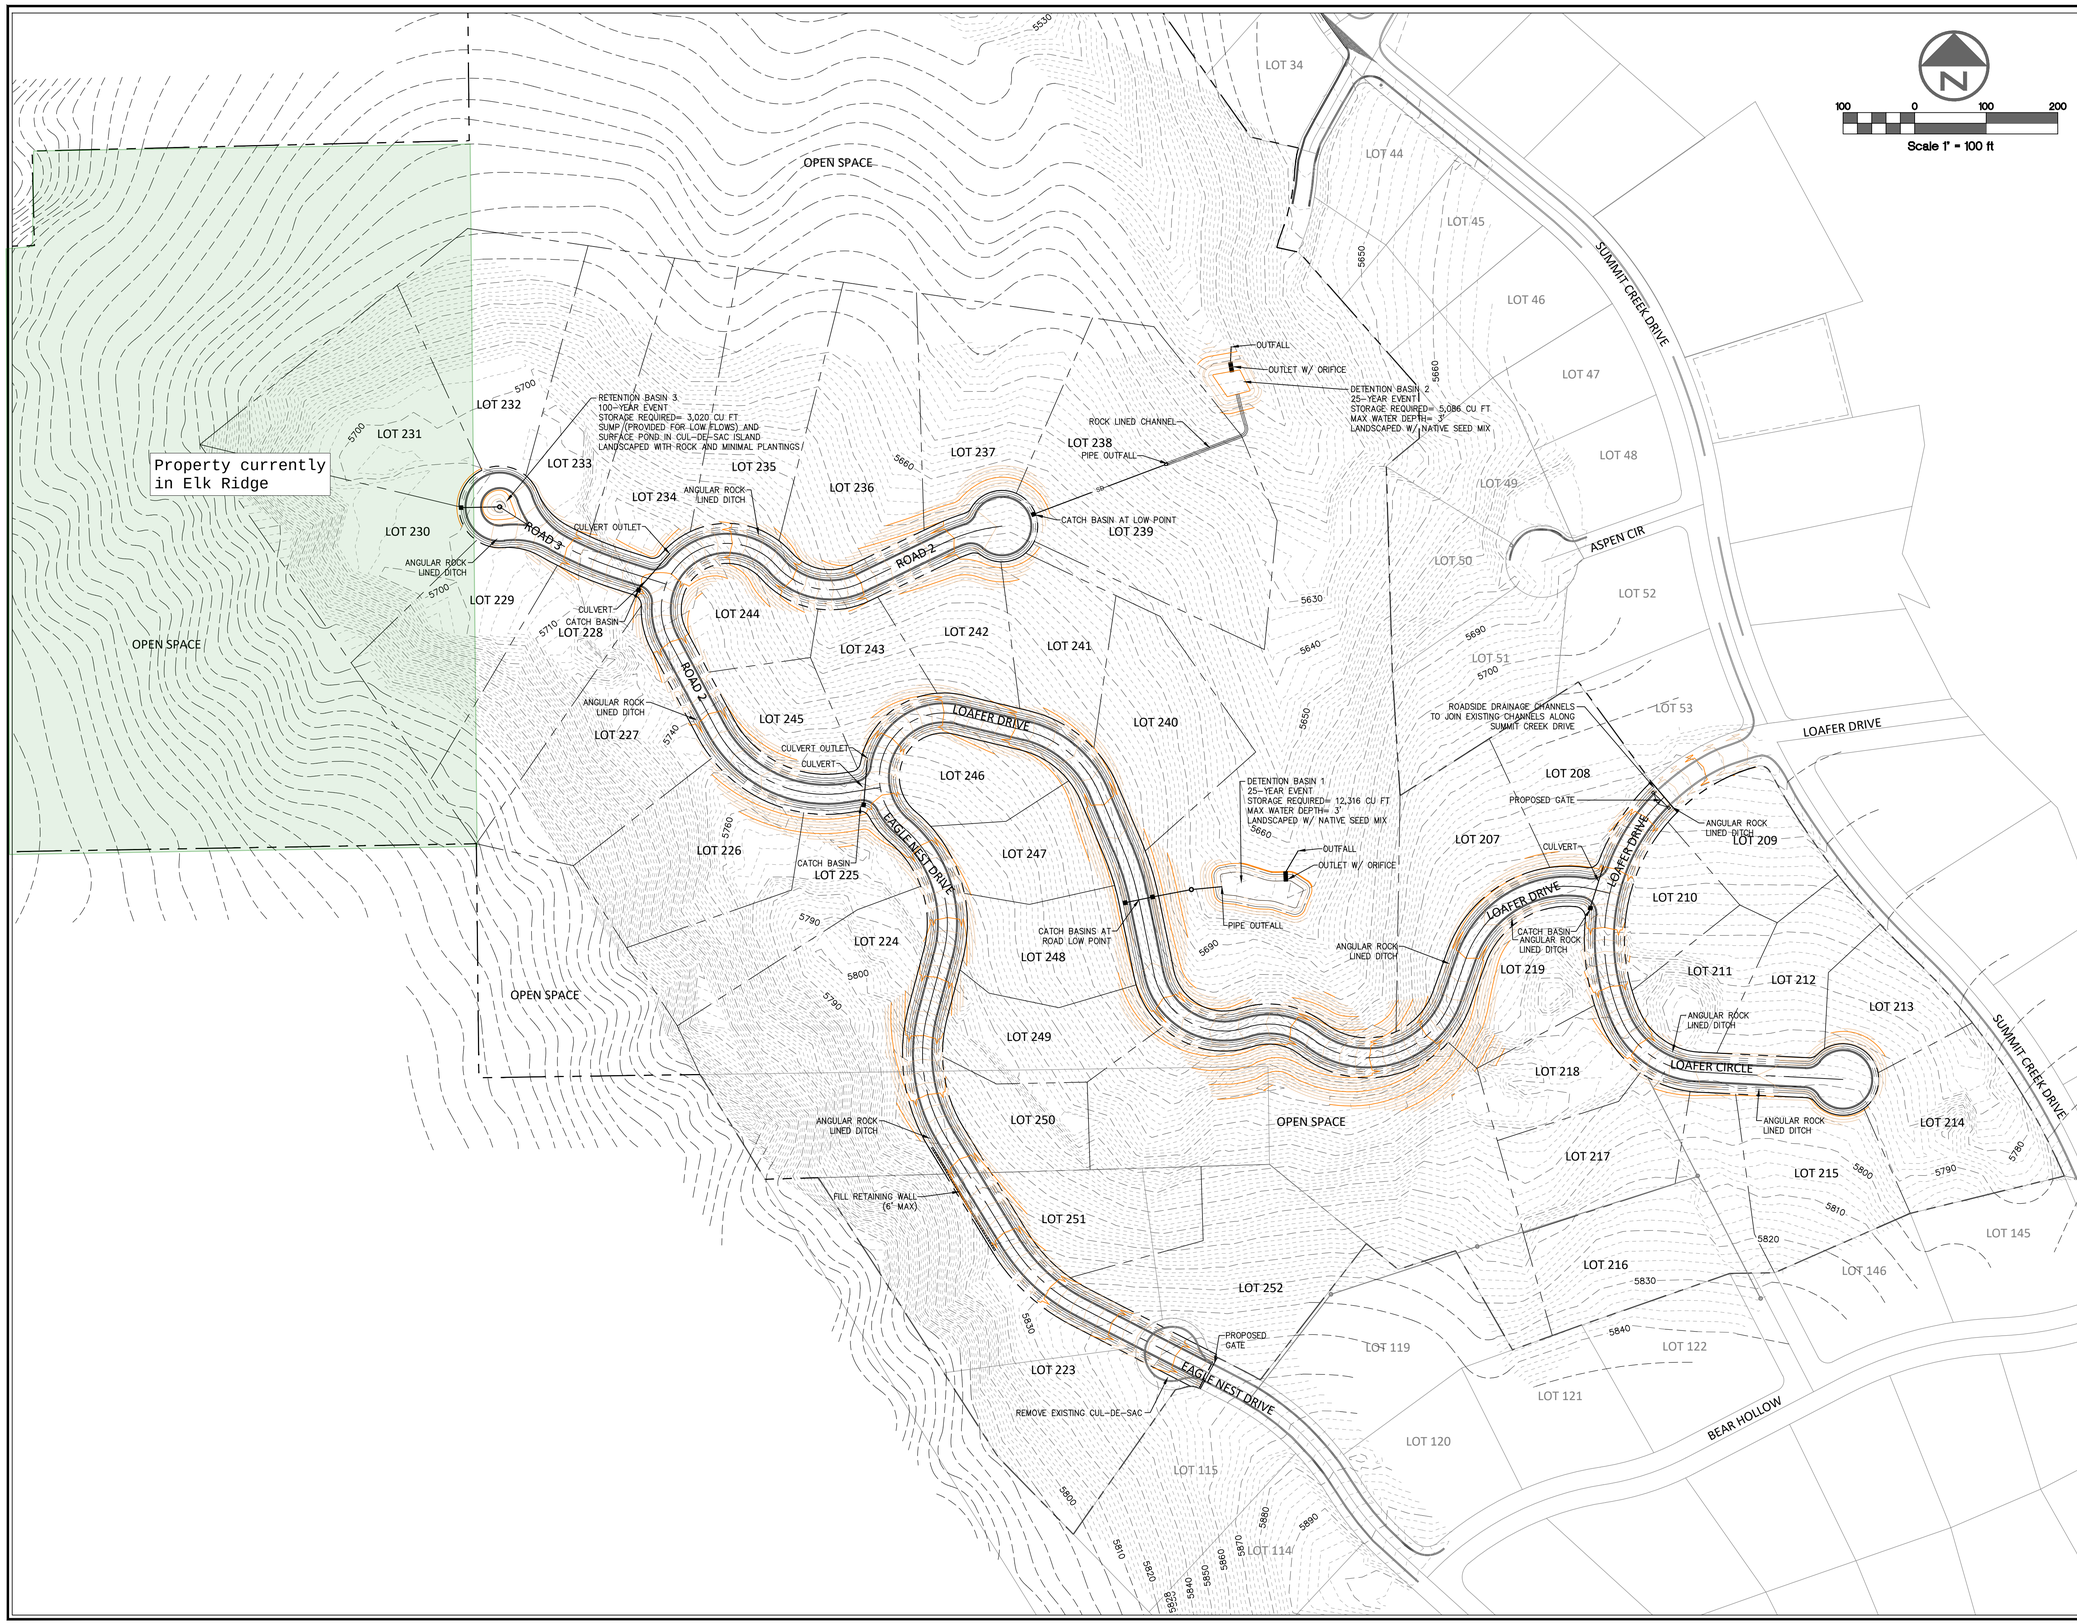


WILDING ENGINEERING
14721 South Heritage Crest Way
Bluffdale, Utah 84065
801.553.8112
www.wildingengineering.com

DRAWING NOTES:

## LEGEND

- EXISTING CONTOUR (10')
- EXISTING CONTOUR (2')
- PROPOSED CONTOUR (10')
- PROPOSED CONTOUR (2')

G:\DATA\20072 Summit Creek 7\dwg\Phase G1\SC7 G1 C101 Overall Sheets.dwg
PLOT DATE: Sep 22, 2022

| NO. | REVISION | DATE |
|---|---|---|
| 1 | REMOVED LOTS 115 & 116 | 9/22/22 |

PROJECT INFORMATION

# SUMMIT CREEK 7 - PHASE G-1
## PRELIMINARY SUBMITTAL

MASTER GRADING PLAN

WOODLAND HILLS, UTAH

| DRAWN | CHECKED | PROJECT # |
|---|---|---|
| MEC | | 20072 |

DATE: 8/2/22

SCALE: 1" = 100'

SHEET: C202

ENGINEER'S STAMP