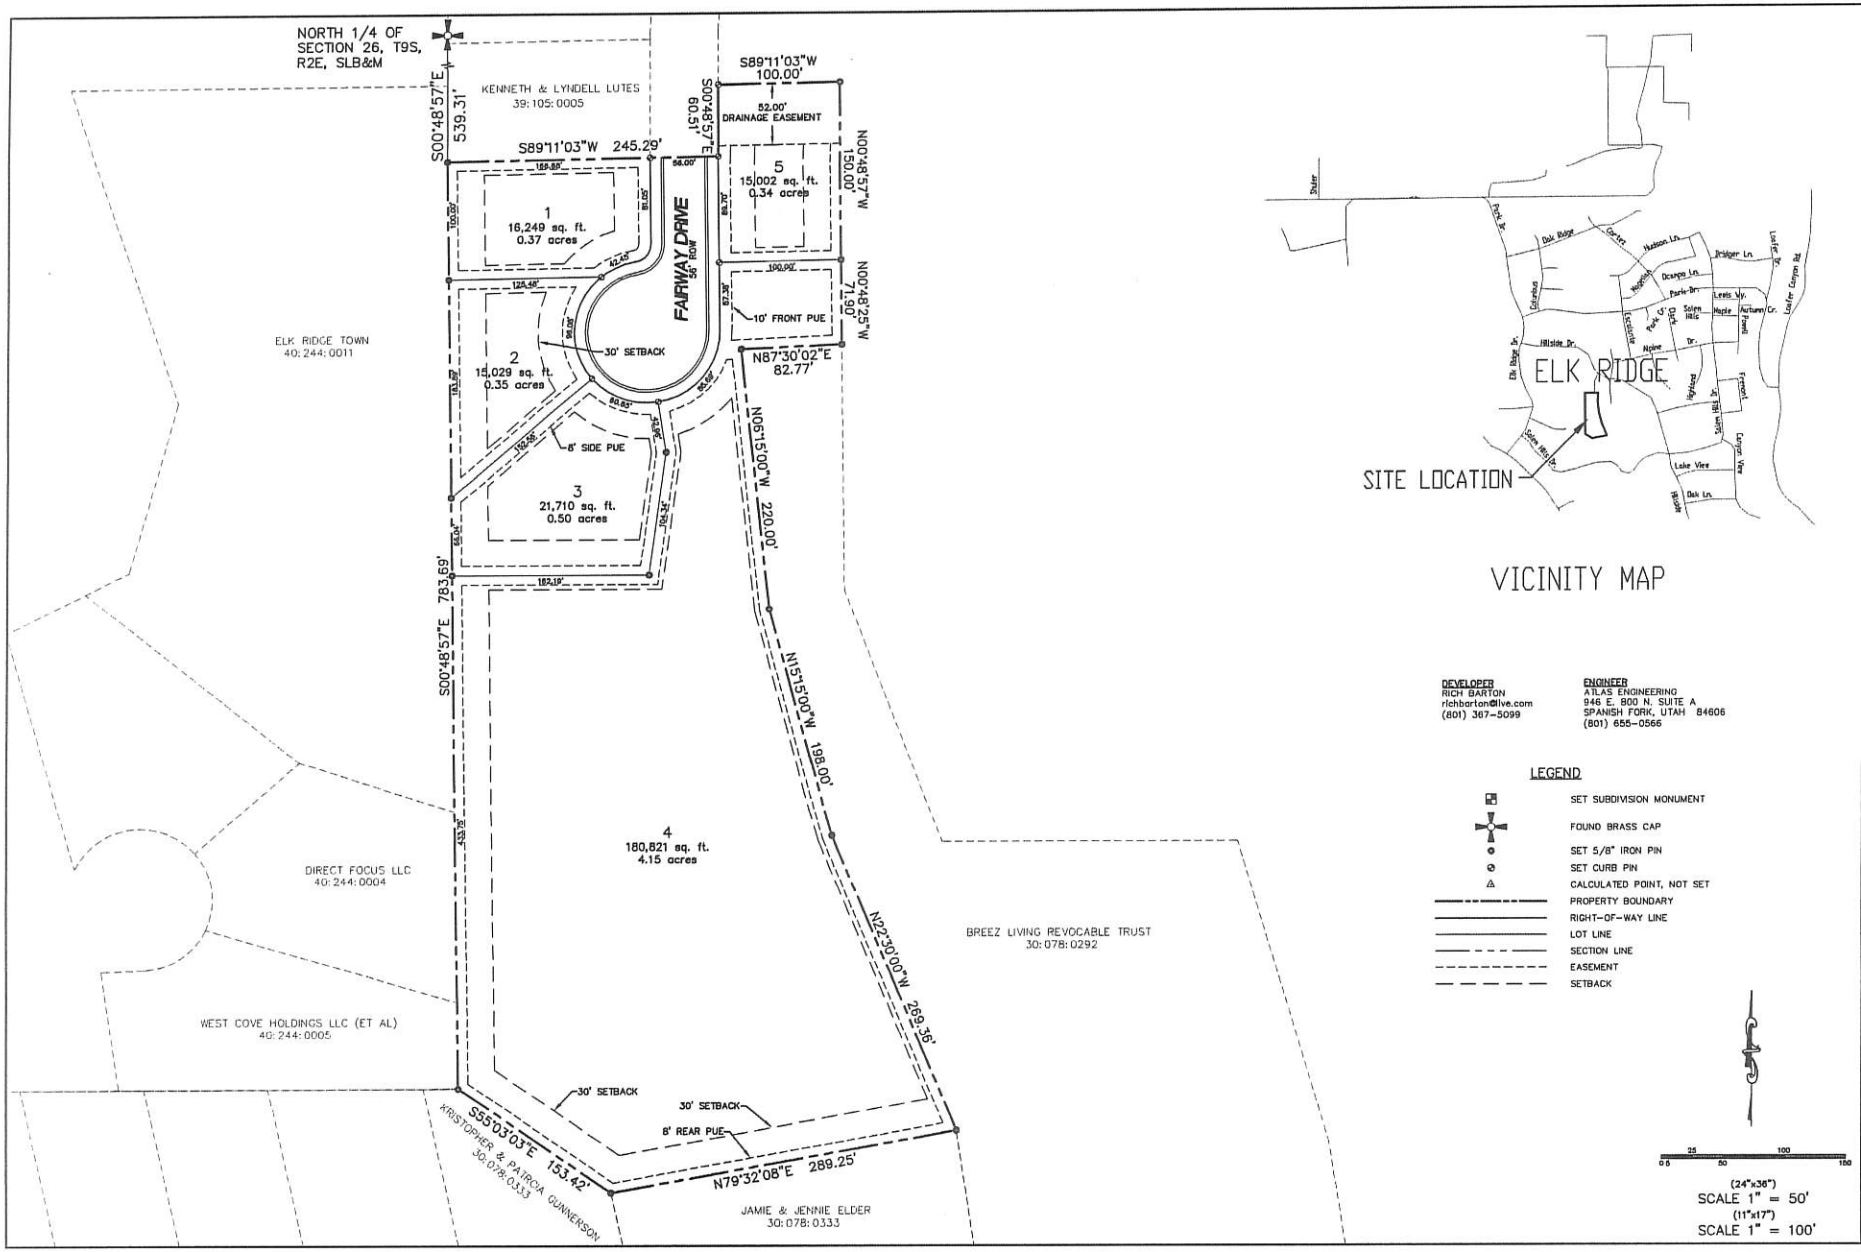

VICINITY MAP

DEVELOPER
RICH BARTON
richbarton@live.com
(801) 367-5099

ENGINEER
ATLAS ENGINEERING
946 E. 800 N. SUITE A
SPANISH FORK, UTAH 84606
(801) 655-0566

LEGEND

- SET SUBDIVISION MONUMENT
- FOUND BRASS CAP
- SET 5/8" IRON PIN
- SET CURB PIN
- CALCULATED POINT, NOT SET
- PROPERTY BOUNDARY
- RIGHT-OF-WAY LINE
- LOT LINE
- SECTION LINE
- EASEMENT
- SETBACK

0 25 50 100 150

(24"x36")
SCALE 1" = 50'
(11"x17")
SCALE 1" = 100'

SHEET NO. 2

OVERALL BOUNDARY

ELK RIDGE, UTAH

BARTON SUBDIVISION

ATLAS ENGINEERING L.L.C.

PHONE:801-655-0566
FAX:801-655-0109
946 EAST 800 NORTH
SUITE A
SPANISH FORK, UT 84660

NO.	REVISIONS	BY	DATE
1			
2			
3			
4			
5			
6			
7			
8			
9			
10			
11			
12			

D:\2014\14-056 Barton, Elk Ridge\CADD\PRELIMINARY\OB-OVERALL BOUNDARY.dwg 12/17/2015 10:37 PM MST